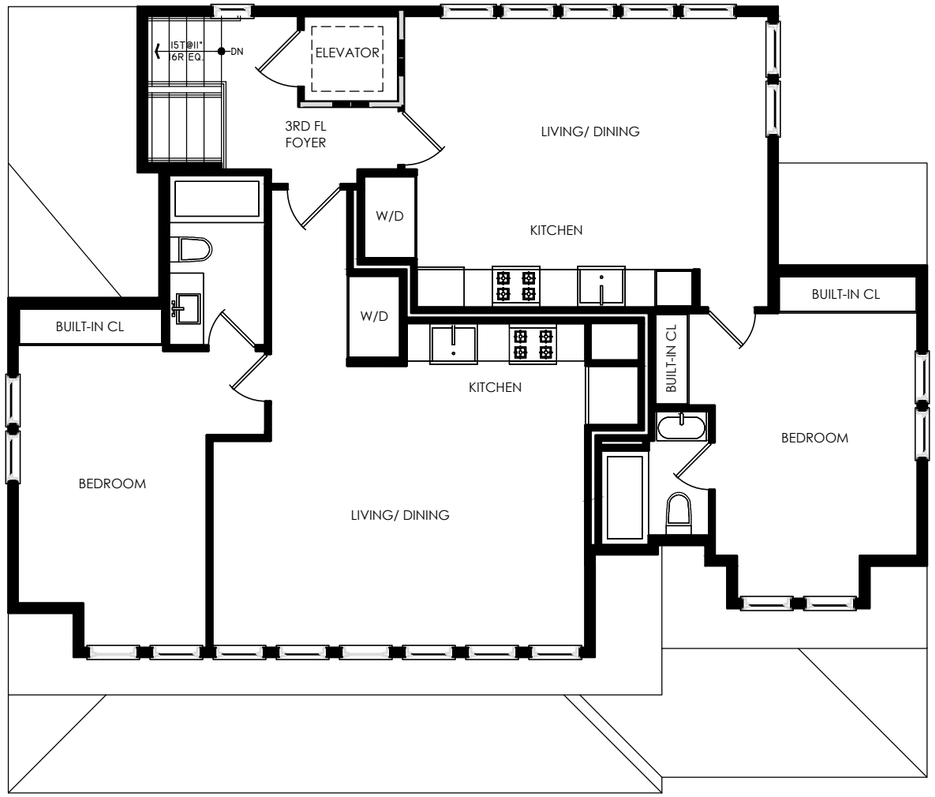

1 EXG THIRD FLOOR PLAN
SCALE: 1/8"= 1'-0"

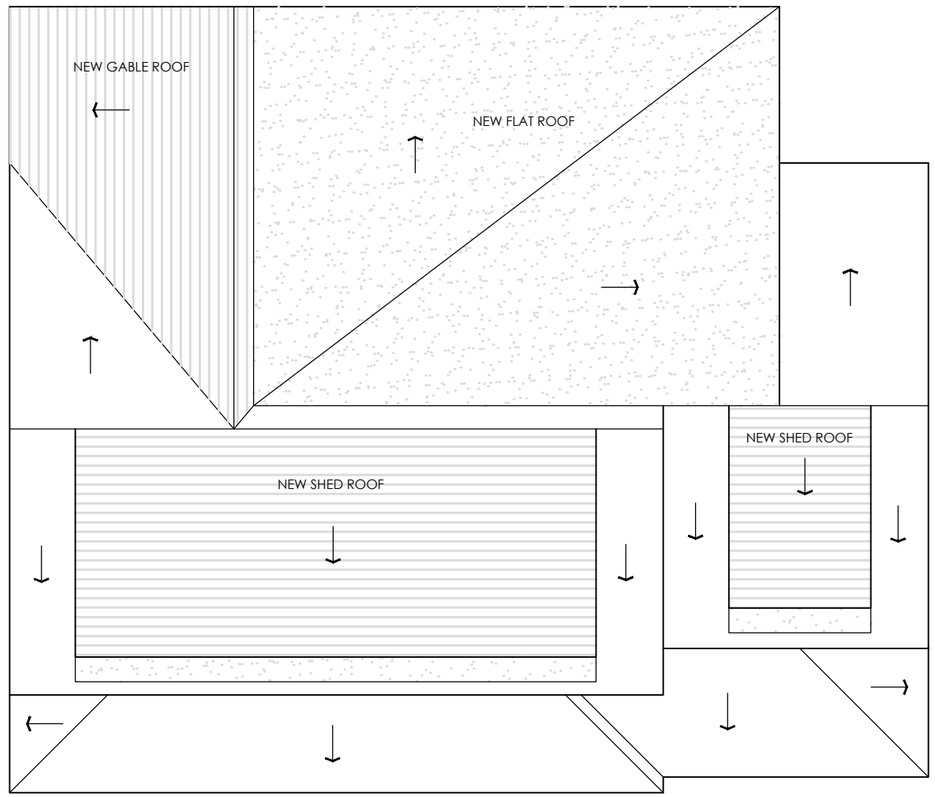

2 EXG ROOF PLAN
SCALE: 1/8"= 1'-0"

1 FLOOR PLAN 3 AND 4 - EXG
SCALE: 1/8" = 1'-0"

O'NEIL LANGAN
ARCHITECTS, PC
15 WEST 37TH STREET
15TH FLOOR
NEW YORK, NY 10018
PHONE: 212-379-3670
FAX: 212-379-3671

1 MEMORIAL AVENUE | PAWLING, NY

PROJECT NO.: XXXX
DATE: JAN. 30TH. 2024
SCALE: AS NOTED
SHEET NO: A-1