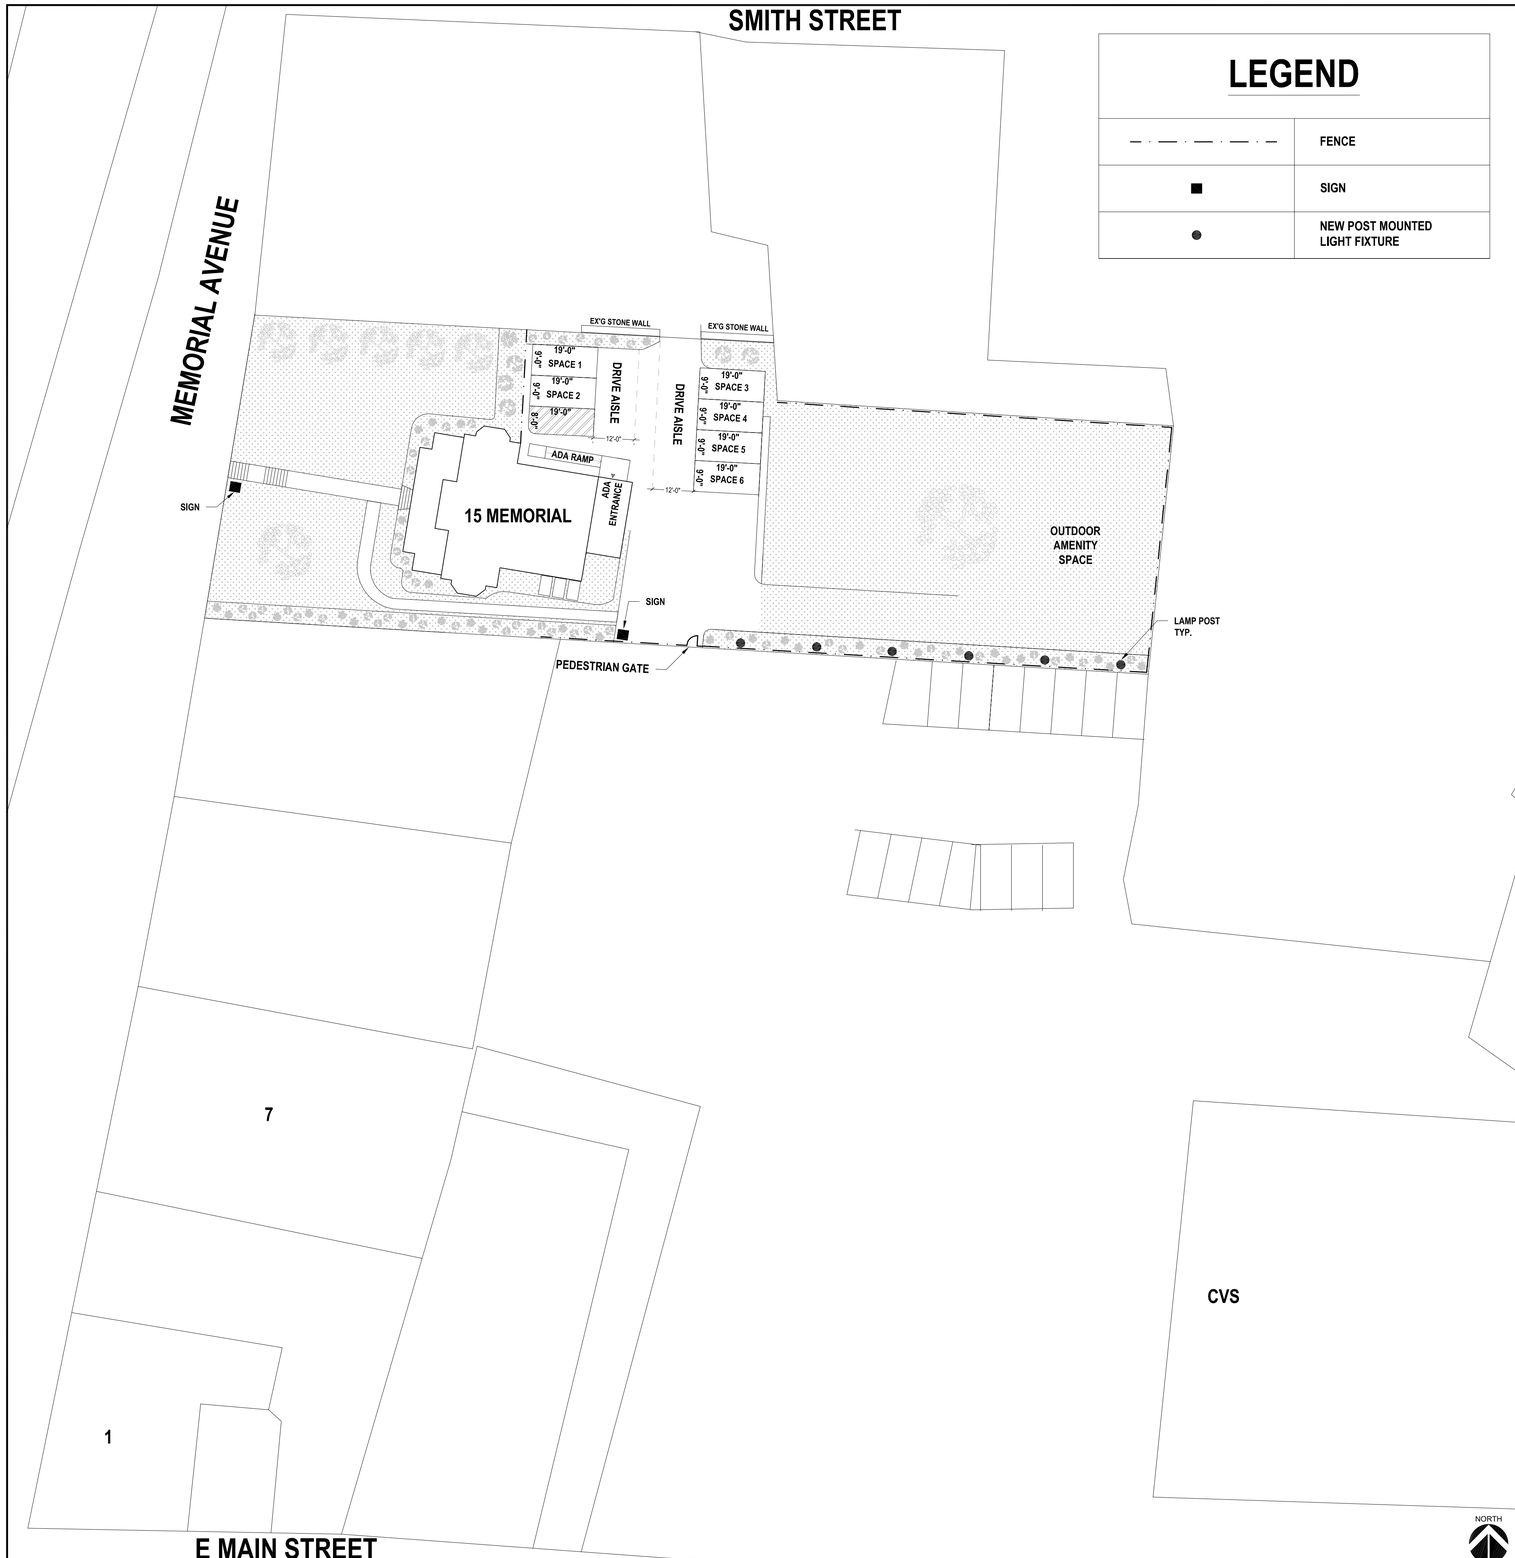

1 SITE PLAN
SCALE: 1 : 250

LEGEND

— · — · — · —	FENCE
■	SIGN
●	NEW POST MOUNTED LIGHT FIXTURE

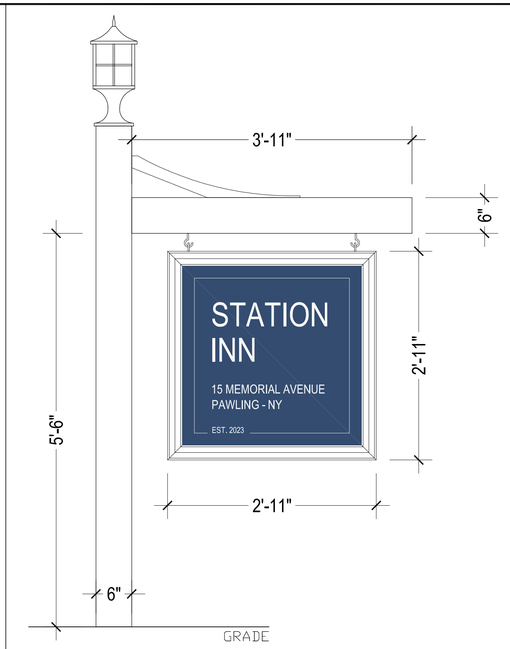

1 FRONT ELEVATION
1" = 1'-0"

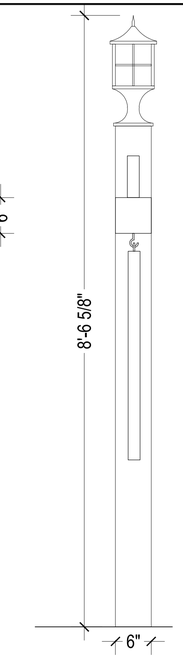

1 SIDE ELEVATION
1" = 1'-0"

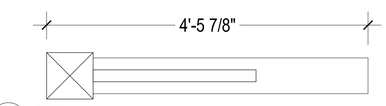

1 PLAN
1" = 1'-0"

2 SIGNAGE DETAIL
SCALE: 1" = 1'-0"

3 LAMP POST DETAIL
SCALE: NTS

ARCHITECT
O'NEIL LANGAN ARCHITECTS
118 WEST 22ND ST
6TH FLOOR
NEW YORK, NY 10011
PHONE: 212-279-2670
FAX: 212-279-2671

15 MEMORIAL

15 MEMORIAL AVENUE, PAWLING, NY 12564

#	DESCRIPTION	DATE

DRAWING INFORMATION
PROJECT #:
CHECKED BY: ML
DRAWN BY: JLR

SITE PLAN

SP-100

SHEET 1 OF 1